

EXHIBIT 2.i: On-Site Sewer Connection/Crossing Plan (9/16/26)

A PORTION OF THE SE 1/4 OF SECTION 23, TWP. 26 N., RGE. 1 E.,WM

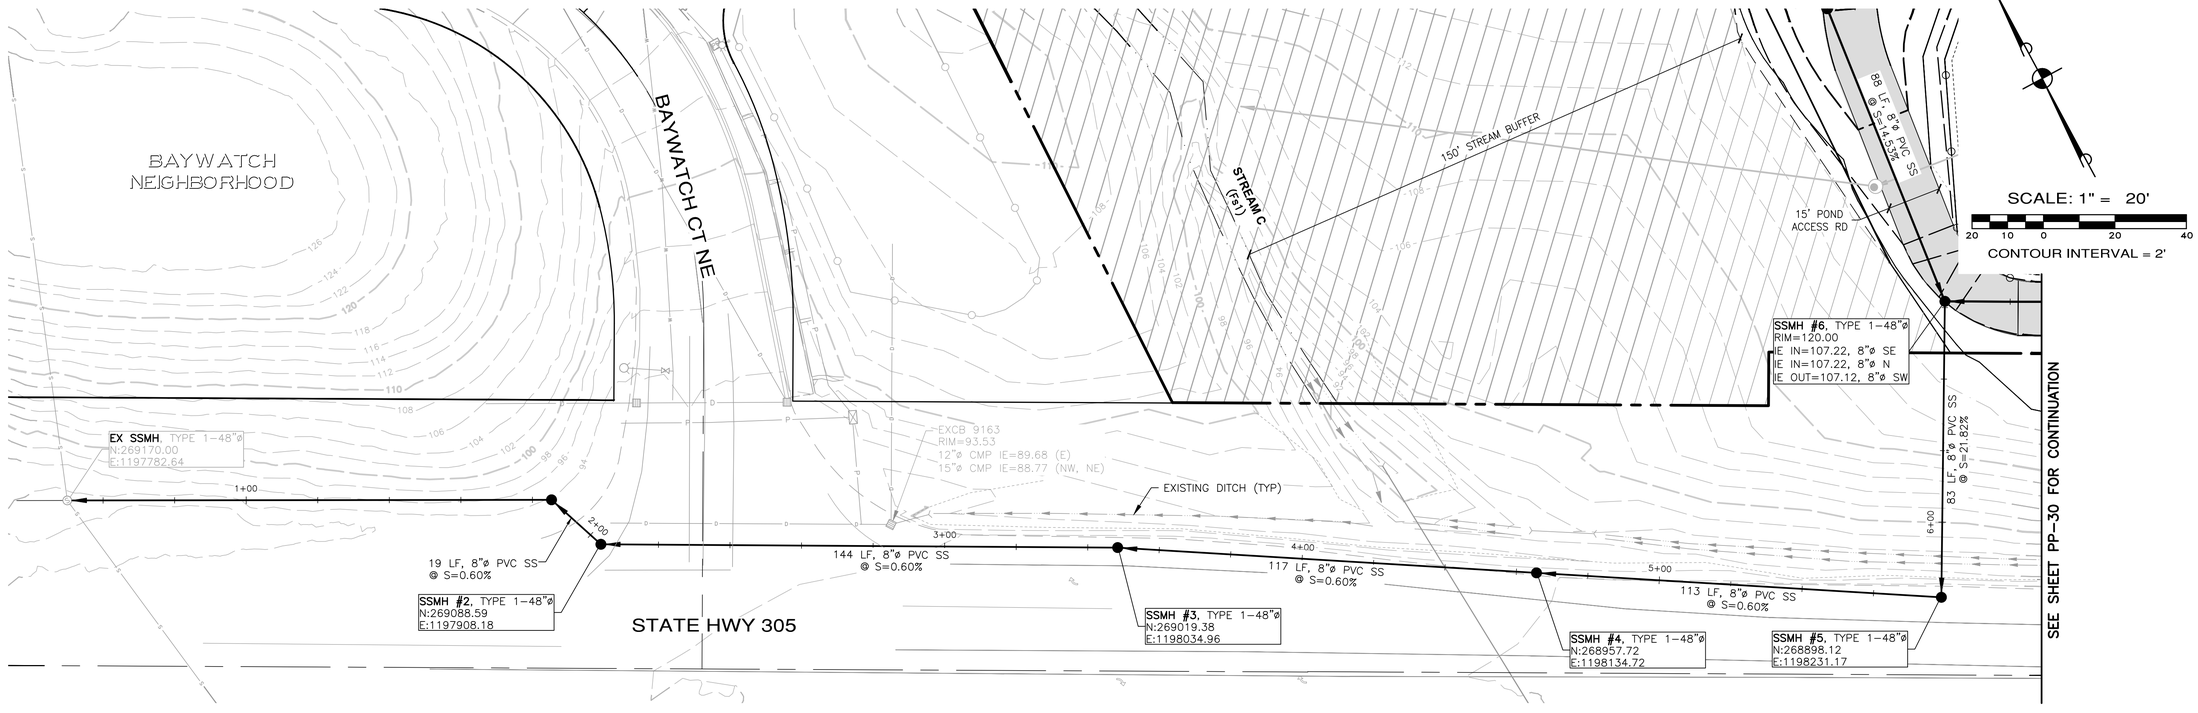

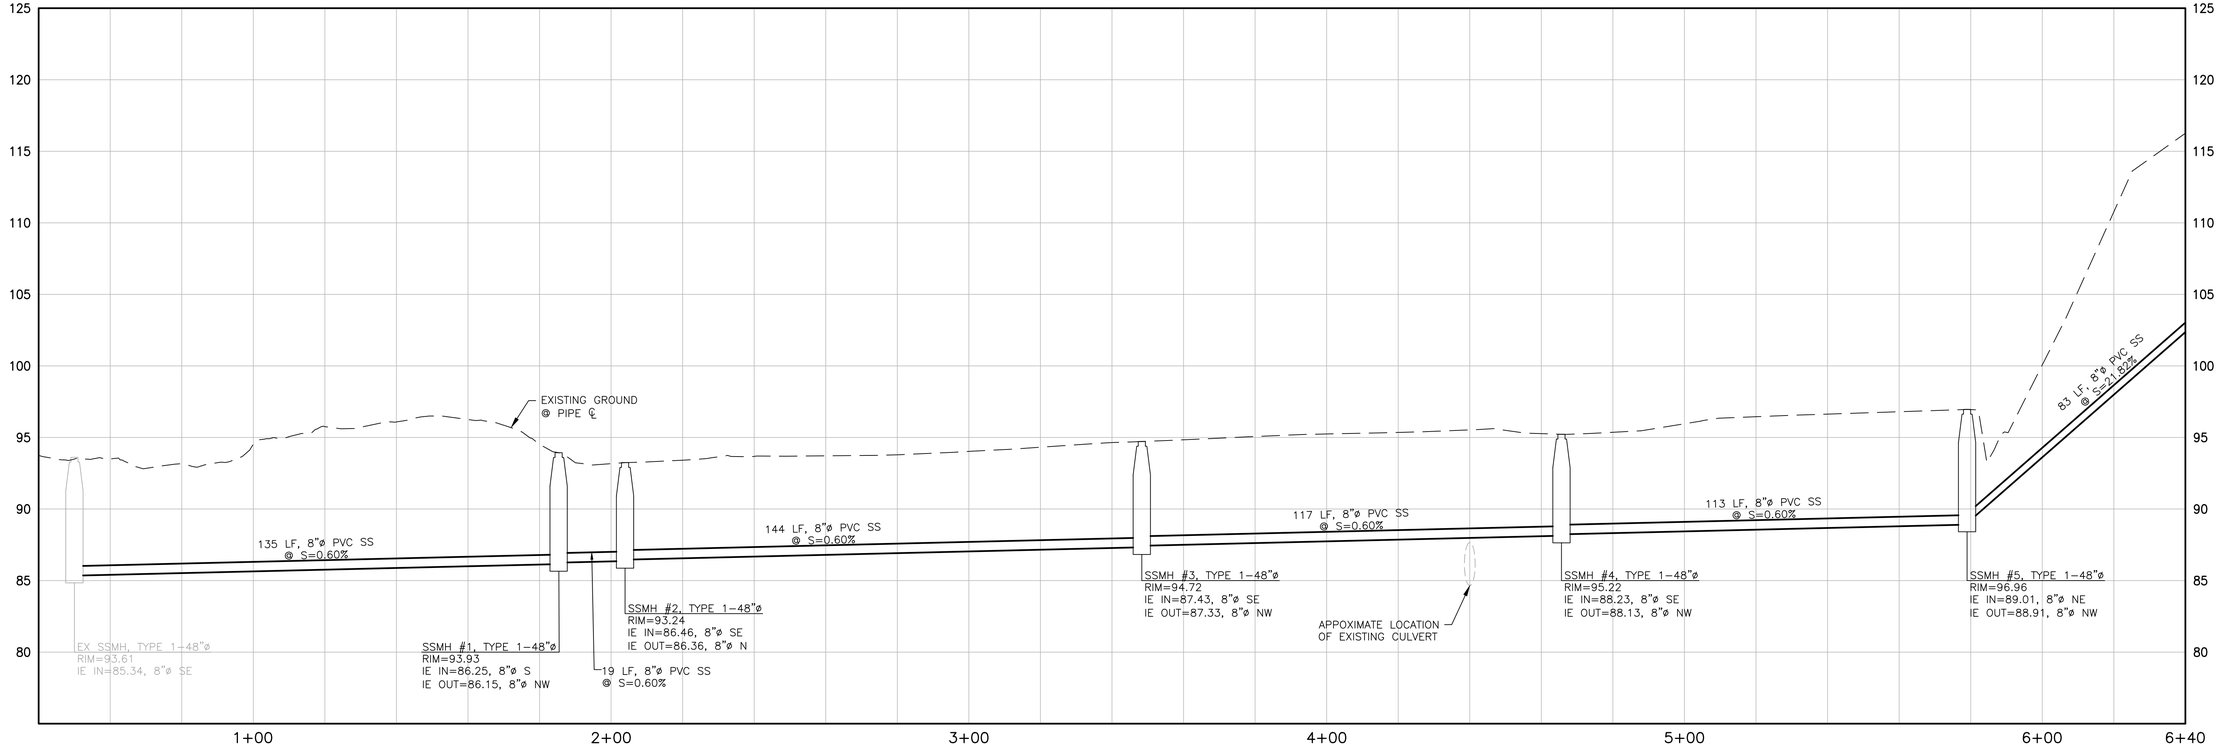

CREEK C SEWER CROSSING

SCALE: 1"=20' HORIZ.
1"=5' VERT.

REVISIONS

NO.	DESCRIPTION/DATE	BY

BRANSON MICHAEL LONGO
STATE OF WASHINGTON
50094
REGISTERED
PROFESSIONAL ENGINEER
09/16/2026

CONSULTING ENGINEERS, LLC
32001 32nd Ave S, Suite 200
Federal Way, WA 98001
FEDERAL WAY (253) 838-6113
LYNNWOOD (425) 297-1900
www.esmcivil.com
ESM
Civil Engineering
Public Works
Land Planning
Landscape Architecture
Land Surveying
Project Management

MONTEBANC MANAGEMENT, LLC

PINNACLE AT LIBERTY BAY PRD

OFFSITE SEWER CONNECTION/CROSSING PLAN & PROFILE

CITY OF POULSBO WASHINGTON


JOB NO.:	2090-004-022
DWG. NAME:	PP-29
DESIGNED BY:	
DRAWN BY:	
CHECKED BY:	
DATE:	09/16/2026
DATE OF PRINT:	


PP-29

29 OF 35 SHEETS

File: \\esm8\engr\ESM-088\2090\004\022\P-plot\Plots\PP-29.dwg
Plotted: 9/16/2026 1:29 PM Plotted By: Simon Upham

A PORTION OF THE SE 1/4 OF SECTION 23, TWP. 26 N., RGE. 1 E.,WM

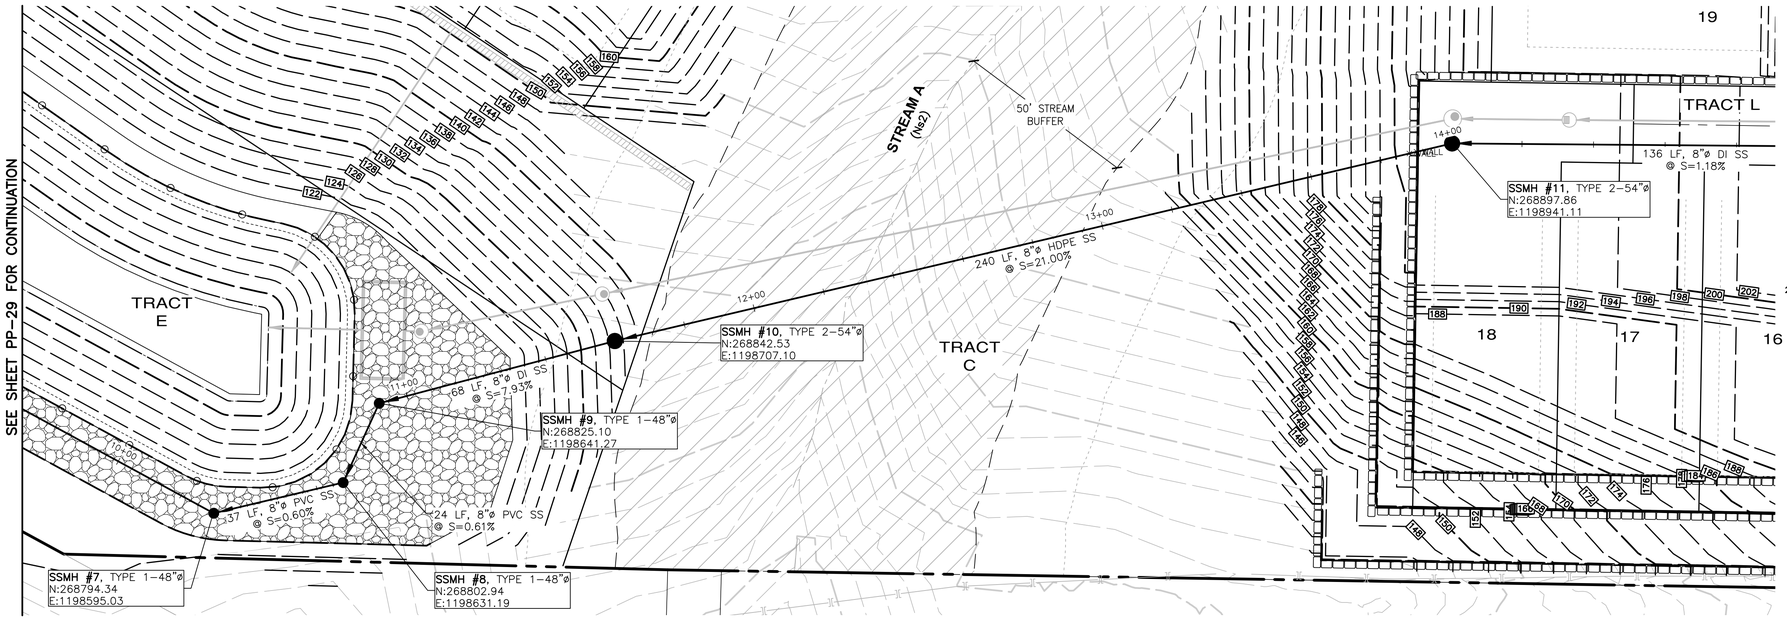

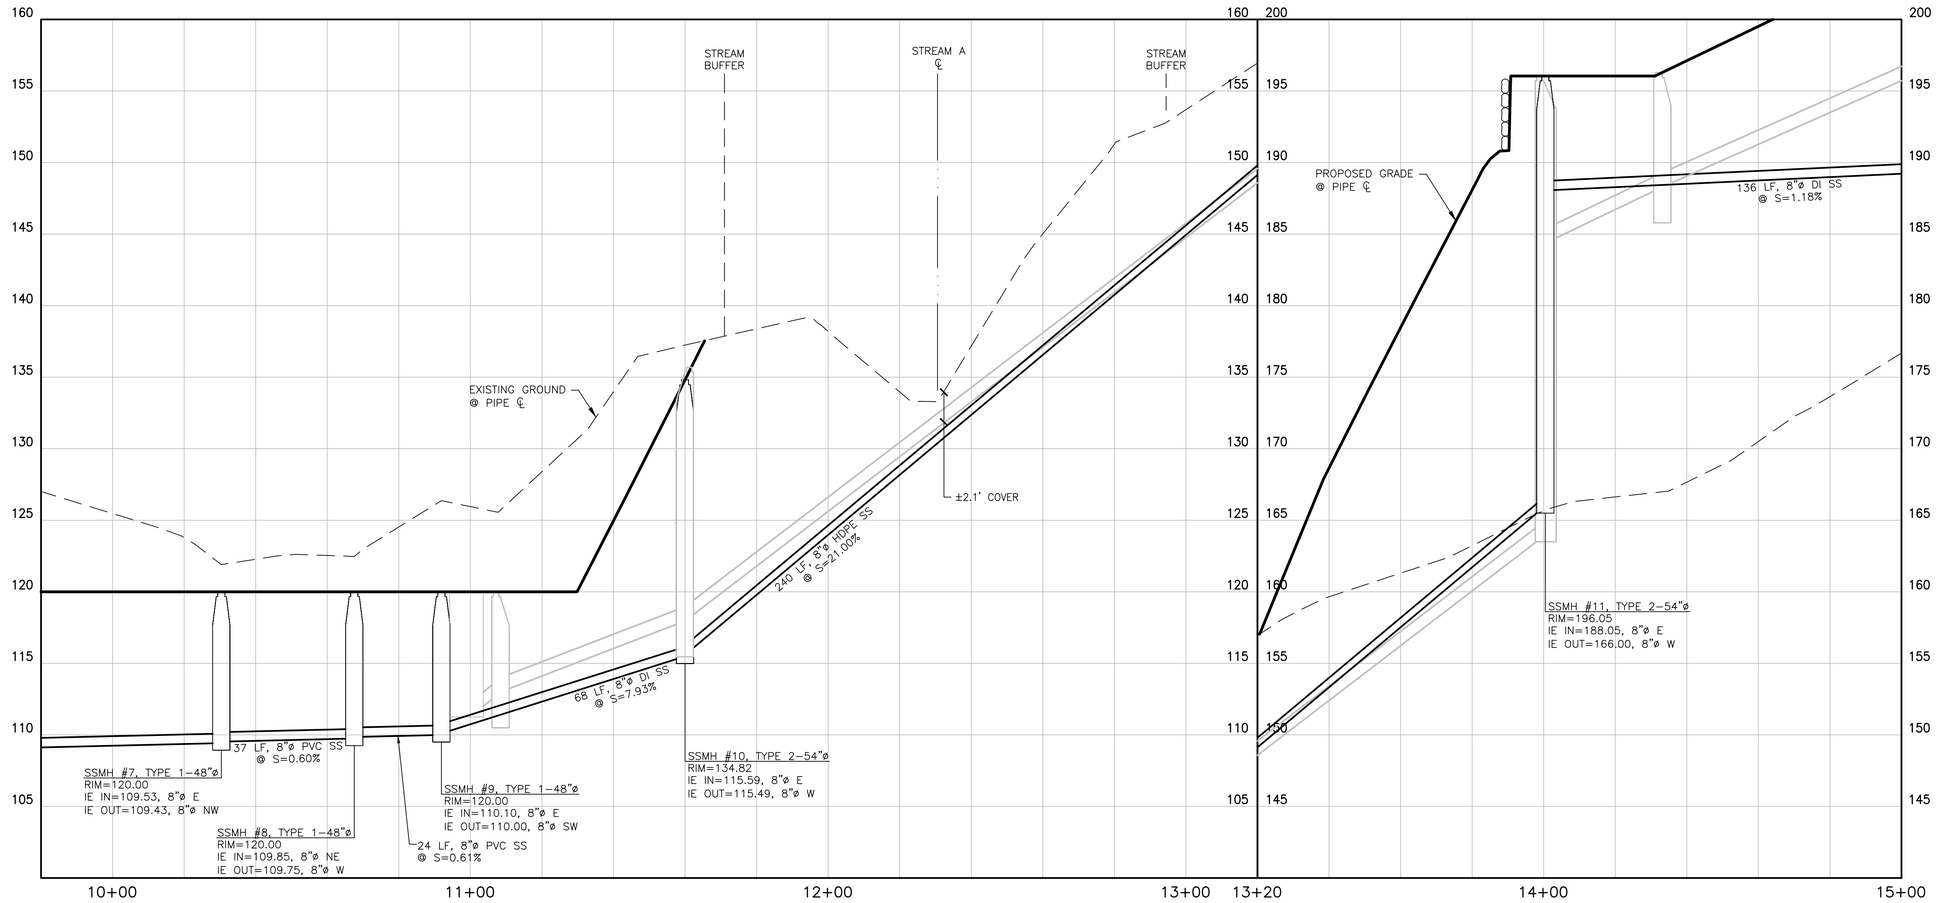

STREAM A SEWER CROSSING

SCALE: 1"=20' HORIZ.
1"=5' VERT.

File: \\esm6\UNDR\ESM-JOBS\2090\004\022\P-plot\Plots\PP-30.dwg
Plotted: 9/16/2026 3:03 PM
Plotted By: Simon Upham

REVISIONS

NO.	DESCRIPTION/DATE	BY

BRANDON MICHAEL MOLLOY — STATE OF WASHINGTON — 50085 — REGISTERED PROFESSIONAL ENGINEER
09/16/2026

CONSULTING ENGINEERS, LLC
32001 32nd Ave S, Suite 200
Federal Way, WA 98001
FEDERAL WAY (253) 838-6113
LYNNWOOD (425) 297-1900
www.esmcivil.com
ESM
Civil Engineering
Public Works
Land Planning
Landscape Architecture
Land Surveying
Project Management

MONTEBANC MANAGEMENT, LLC

PINNACLE AT LIBERTY BAY PRD

CITY OF POULSBO STREAM "A" SEWER CROSSING PLAN & PROFILE WASHINGTON

JOB NO.:	2090-004-022
DWG. NAME:	PP-30
DESIGNED BY:	
DRAWN BY:	
CHECKED BY:	
DATE:	09/16/2026
DATE OF PRINT:	

PP-30

30 OF 35 SHEETS