




PINNACLE AT LIBERTY BAY PRD

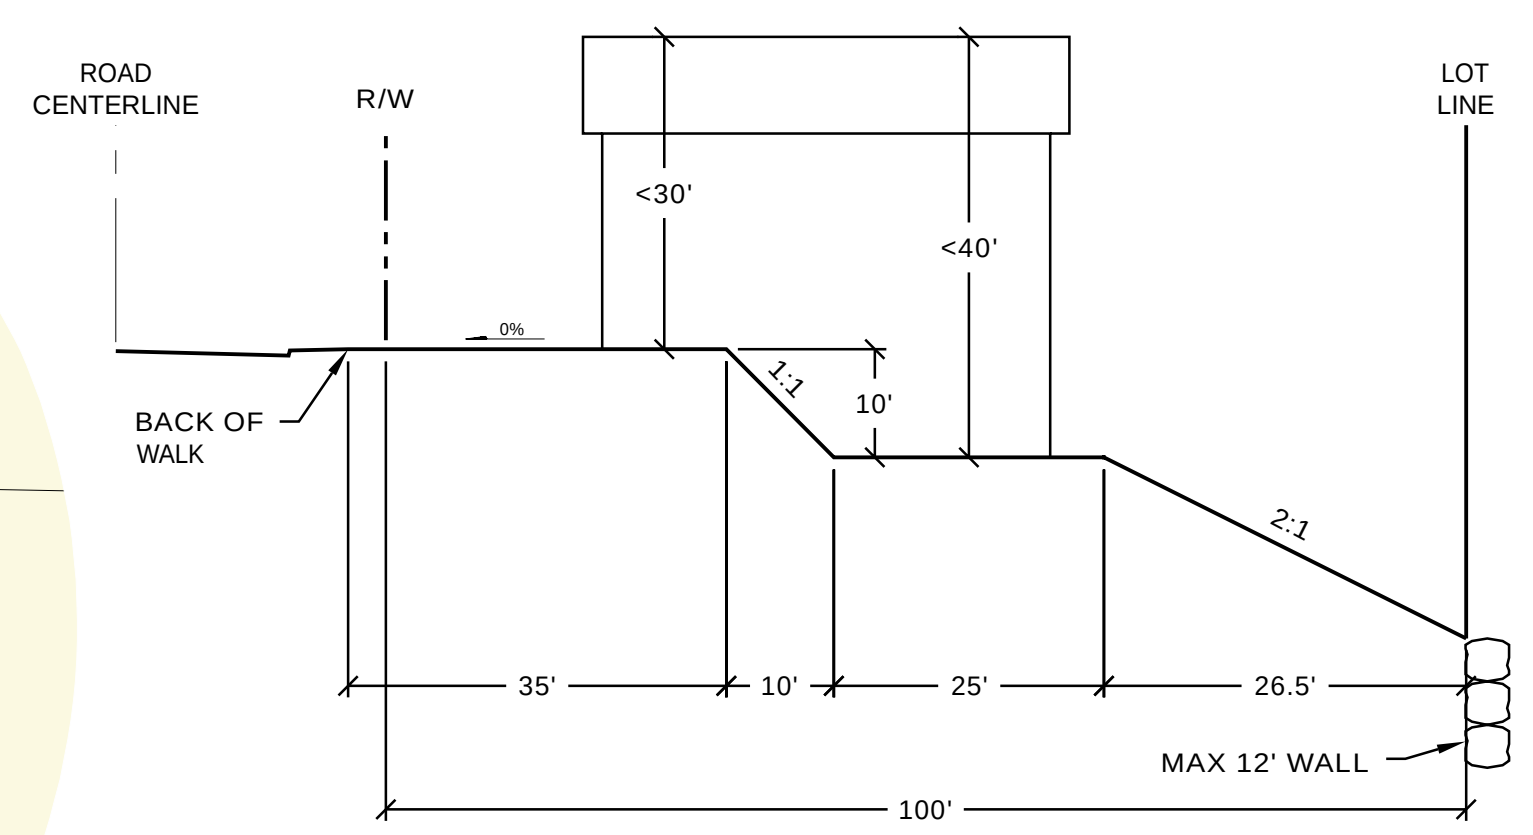


TYPICAL DAYLIGHT LOT CROSS SECTION
NOT TO SCALE

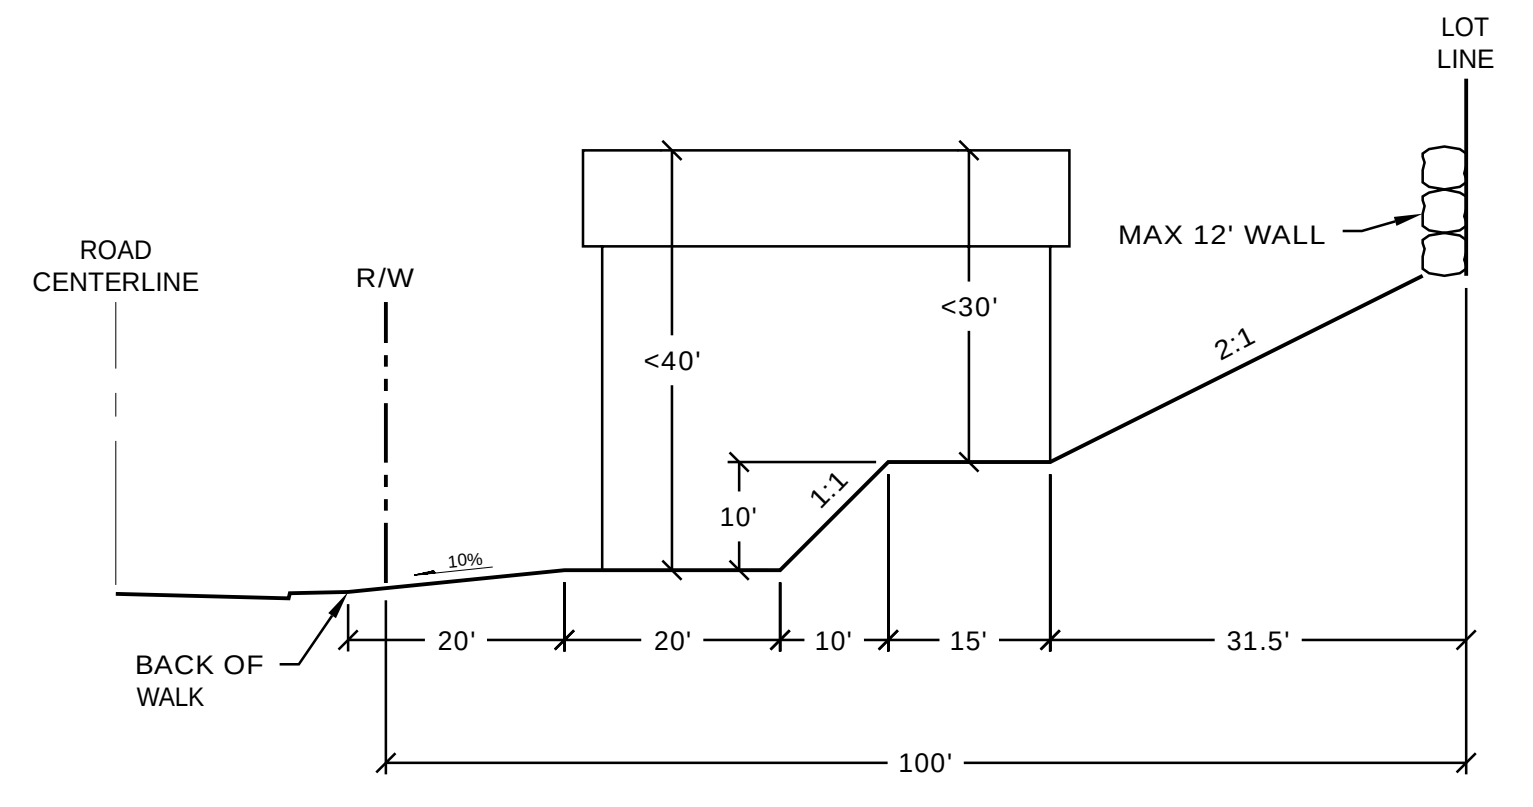

TYPICAL TUCK UNDER CROSS SECTION
NOT TO SCALE

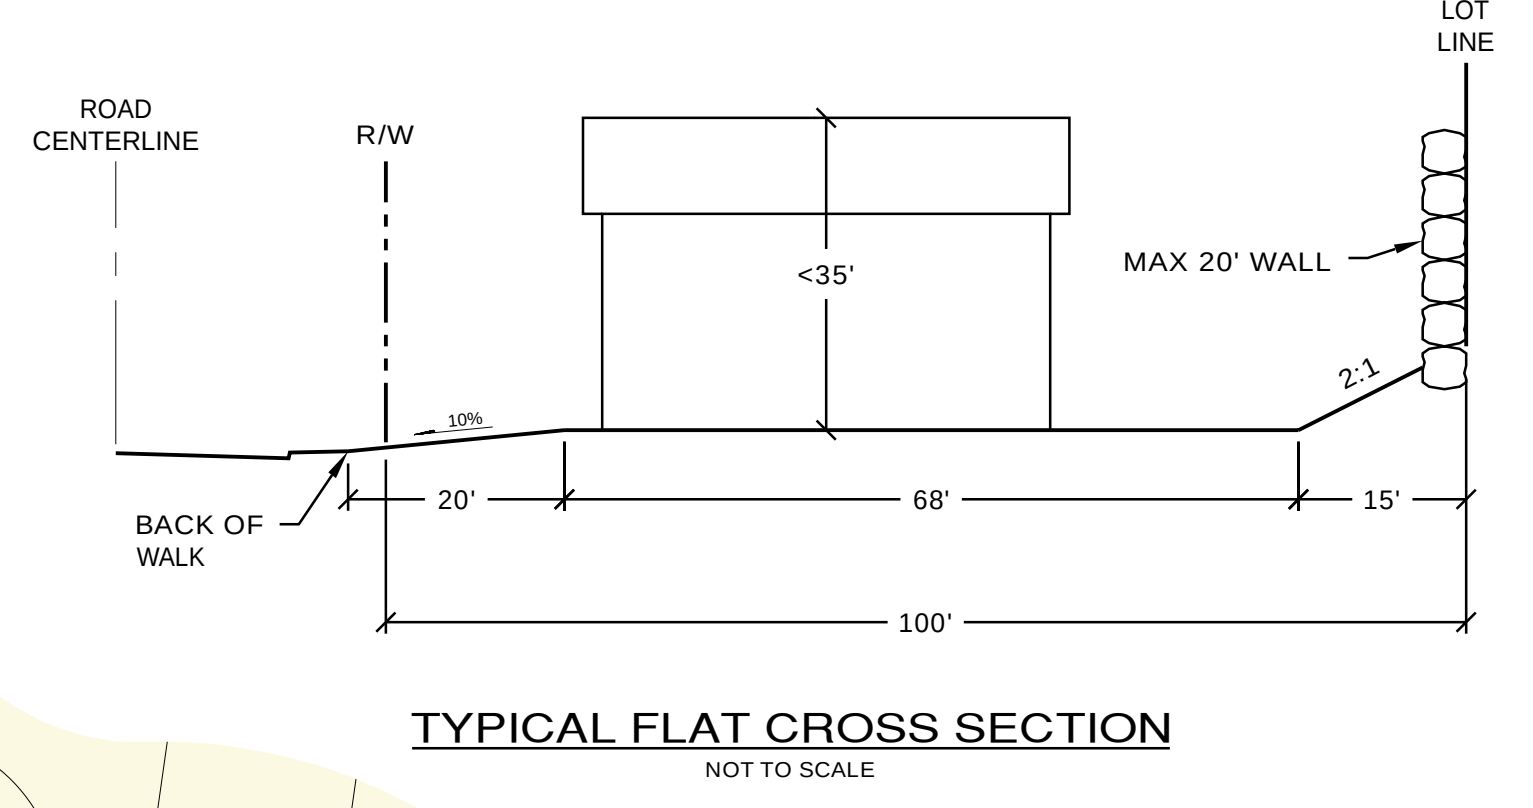

TYPICAL FLAT CROSS SECTION
NOT TO SCALE

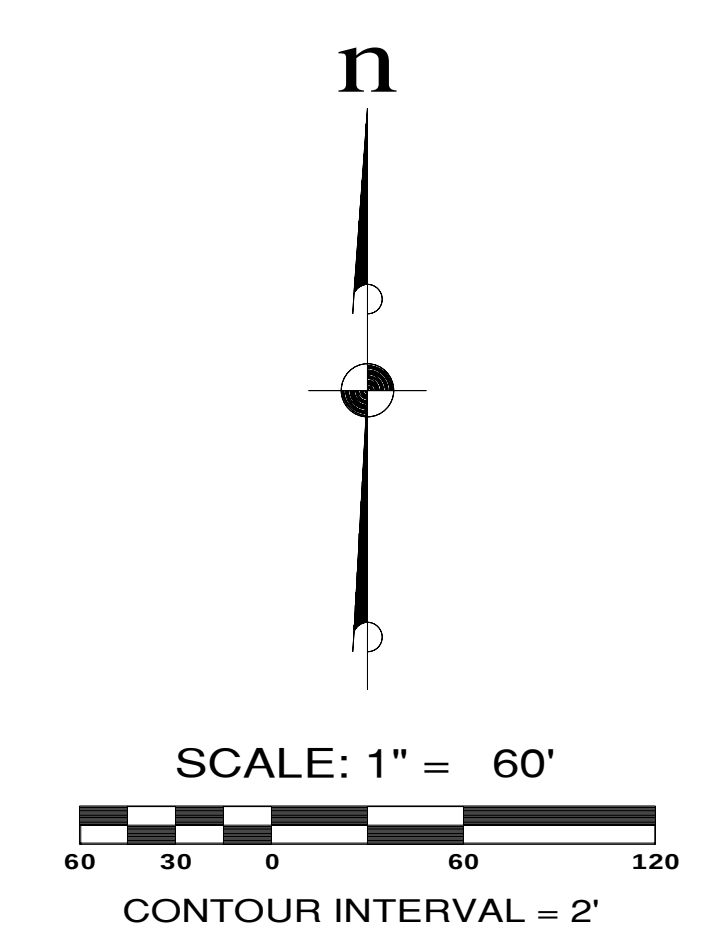

LEGEND	
33 (1A)	LOT NUMBER HOUSE PLAN & ELEVATION
	DAYLIGHT LOTS 79
	TUCK UNDER LOTS 6
	FLAT LOTS 45
	TOTAL 130
PHASE 1	
	DAYLIGHT LOTS 28
	TUCK UNDER LOTS 4
	FLAT LOTS 17
	TOTAL 49
PHASE 2	
	DAYLIGHT LOTS 30
	TUCK UNDER LOTS 2
	FLAT LOTS 11
	TOTAL 43
PHASE 3	
	DAYLIGHT LOTS 21
	TUCK UNDER LOTS 0
	FLAT LOTS 17
	TOTAL 38

Pinnacle at Liberty Bay

Preliminary Architectural Elevations - July 15, 2025

PLAN 1



PLAN 2



PLAN 3



PLAN 4



